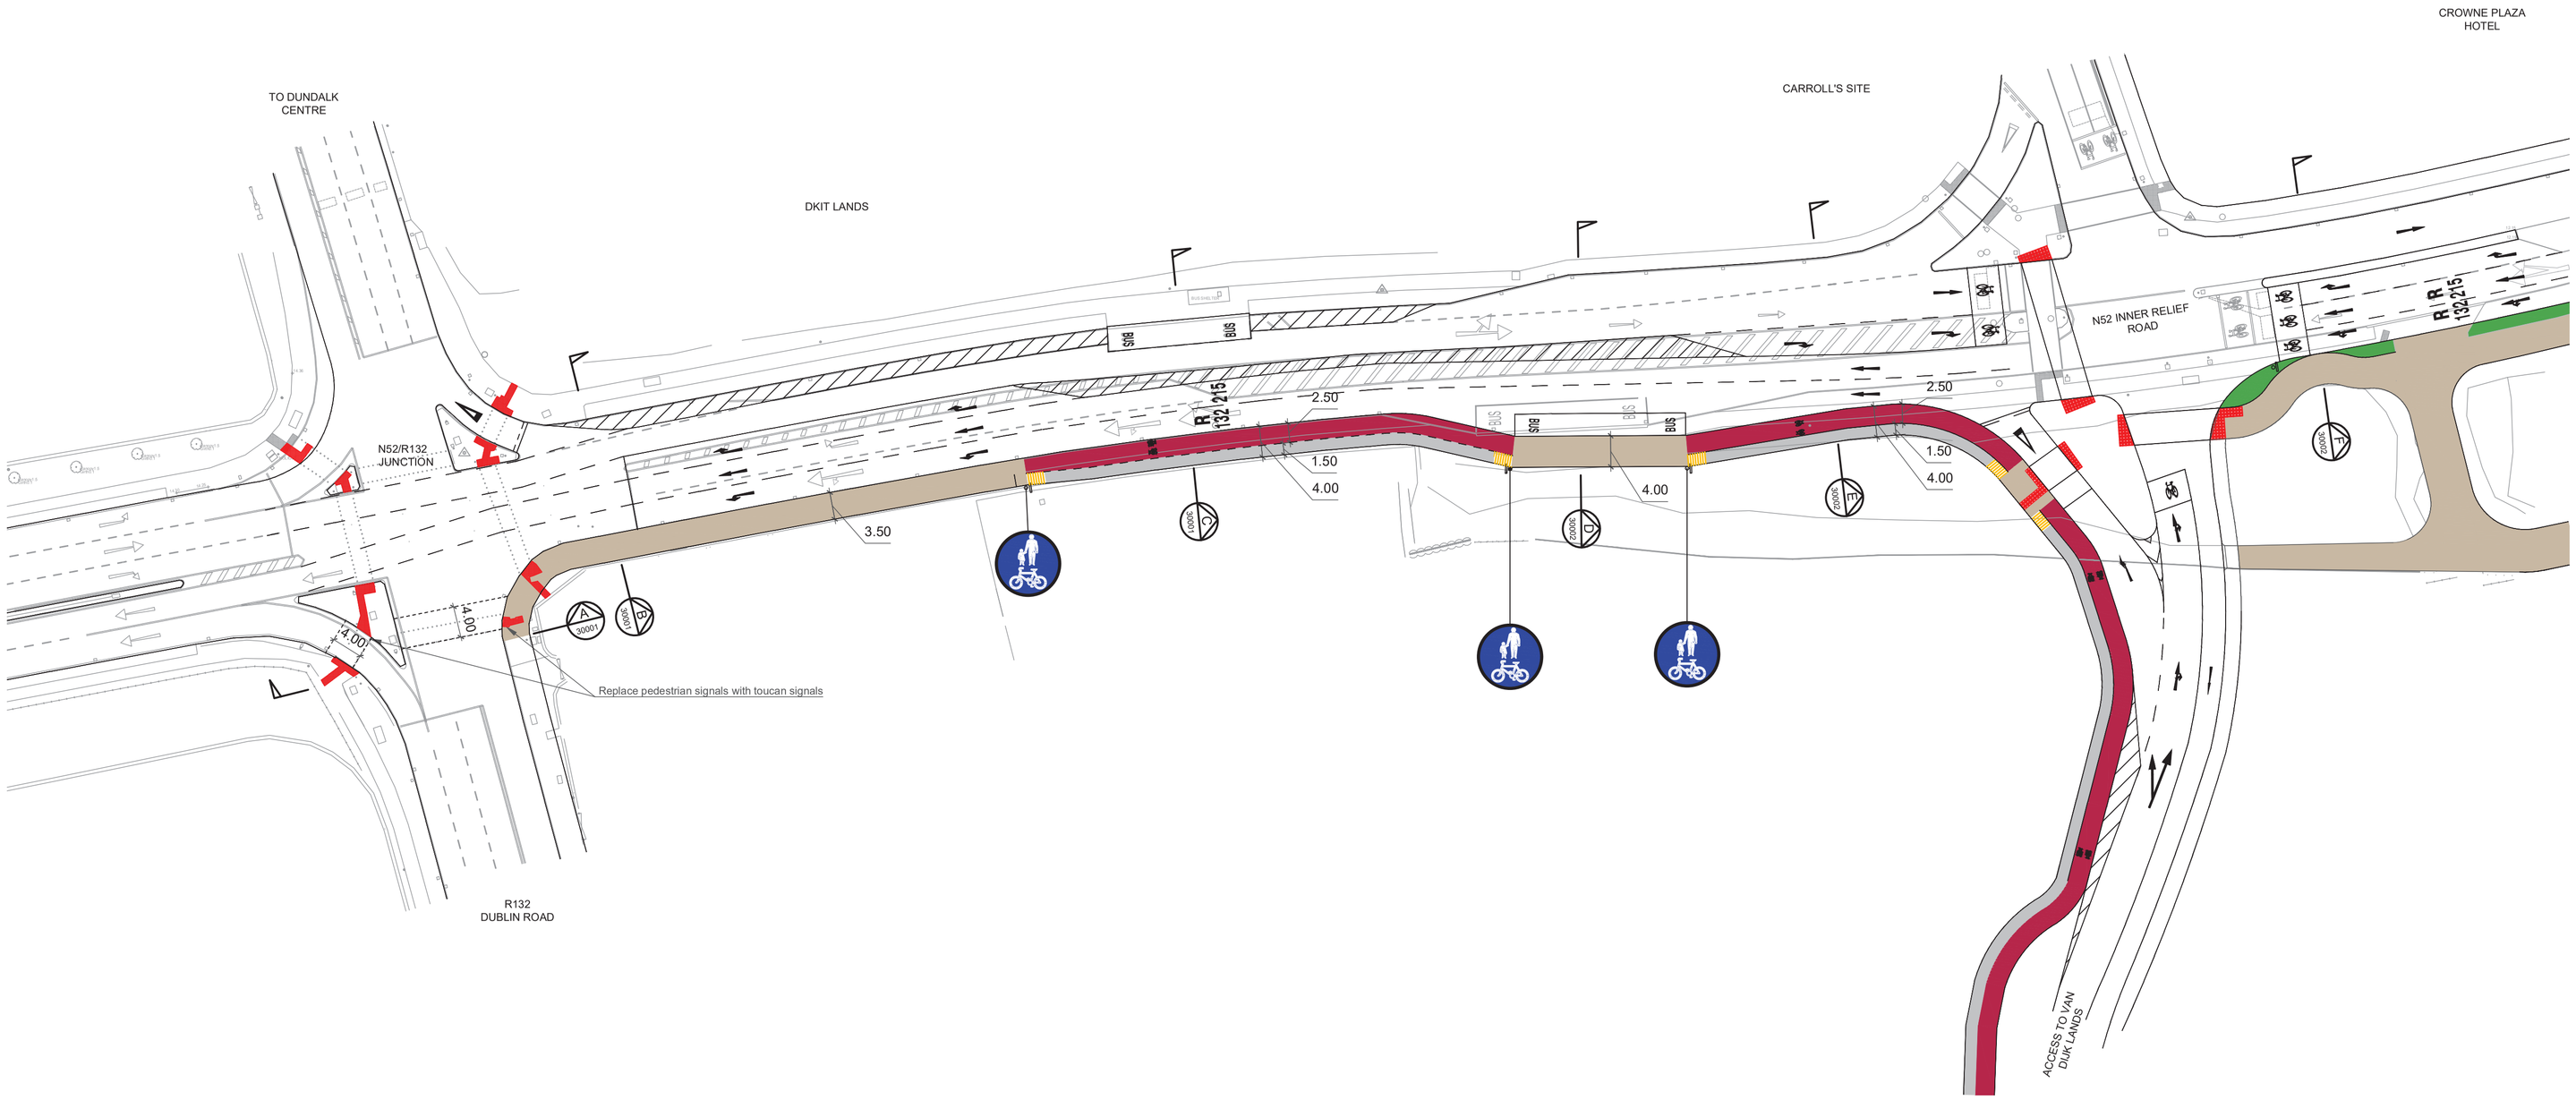

Legend :

- Pedestrian priority zone
- Footpath
- Cycle lane

No.	Revision	Date	By	Chk'd	App'd

ROD ROUGHAN & O'DONOVAN
Consulting Engineers
Civil - Structural - Transportation - Environmental
Arena House, Arena Road, Sandyford, Dublin 18, Ireland
t +353 (0) 1 294 0800
f +353 (0) 1 294 0820
www.rod.ie

Drawn	Designed	Checked	Approved	Suitability Code - Description
AG	EOC	EOC	-	S0 - Work In Progress

Project Stage	PLANNING
Project Title	VAN DIJK LANDS, DUNDALK
Drawing Title	PROPOSED JUNCTION LAYOUT

Drawing Number	Project	Originator	Volume	Location	Type	Role	Number
	VDLD	-	-	-	-	SK	-	30001

Scale (A1)	Date:	Job No:	Rev:
1:500	MARCH 19	16.195	-

DO NOT SCALE USE FIGURED DIMENSIONS ONLY

Ordnance Survey Ireland Licence No EN 0006515
© Ordnance Survey Ireland/Government of Ireland.

04 March 2019 10:15:25

J:\2016\16195\DWG\PRELIM\SKETCHES\SK001-ROAD ALIGNMENT REV A.DWG